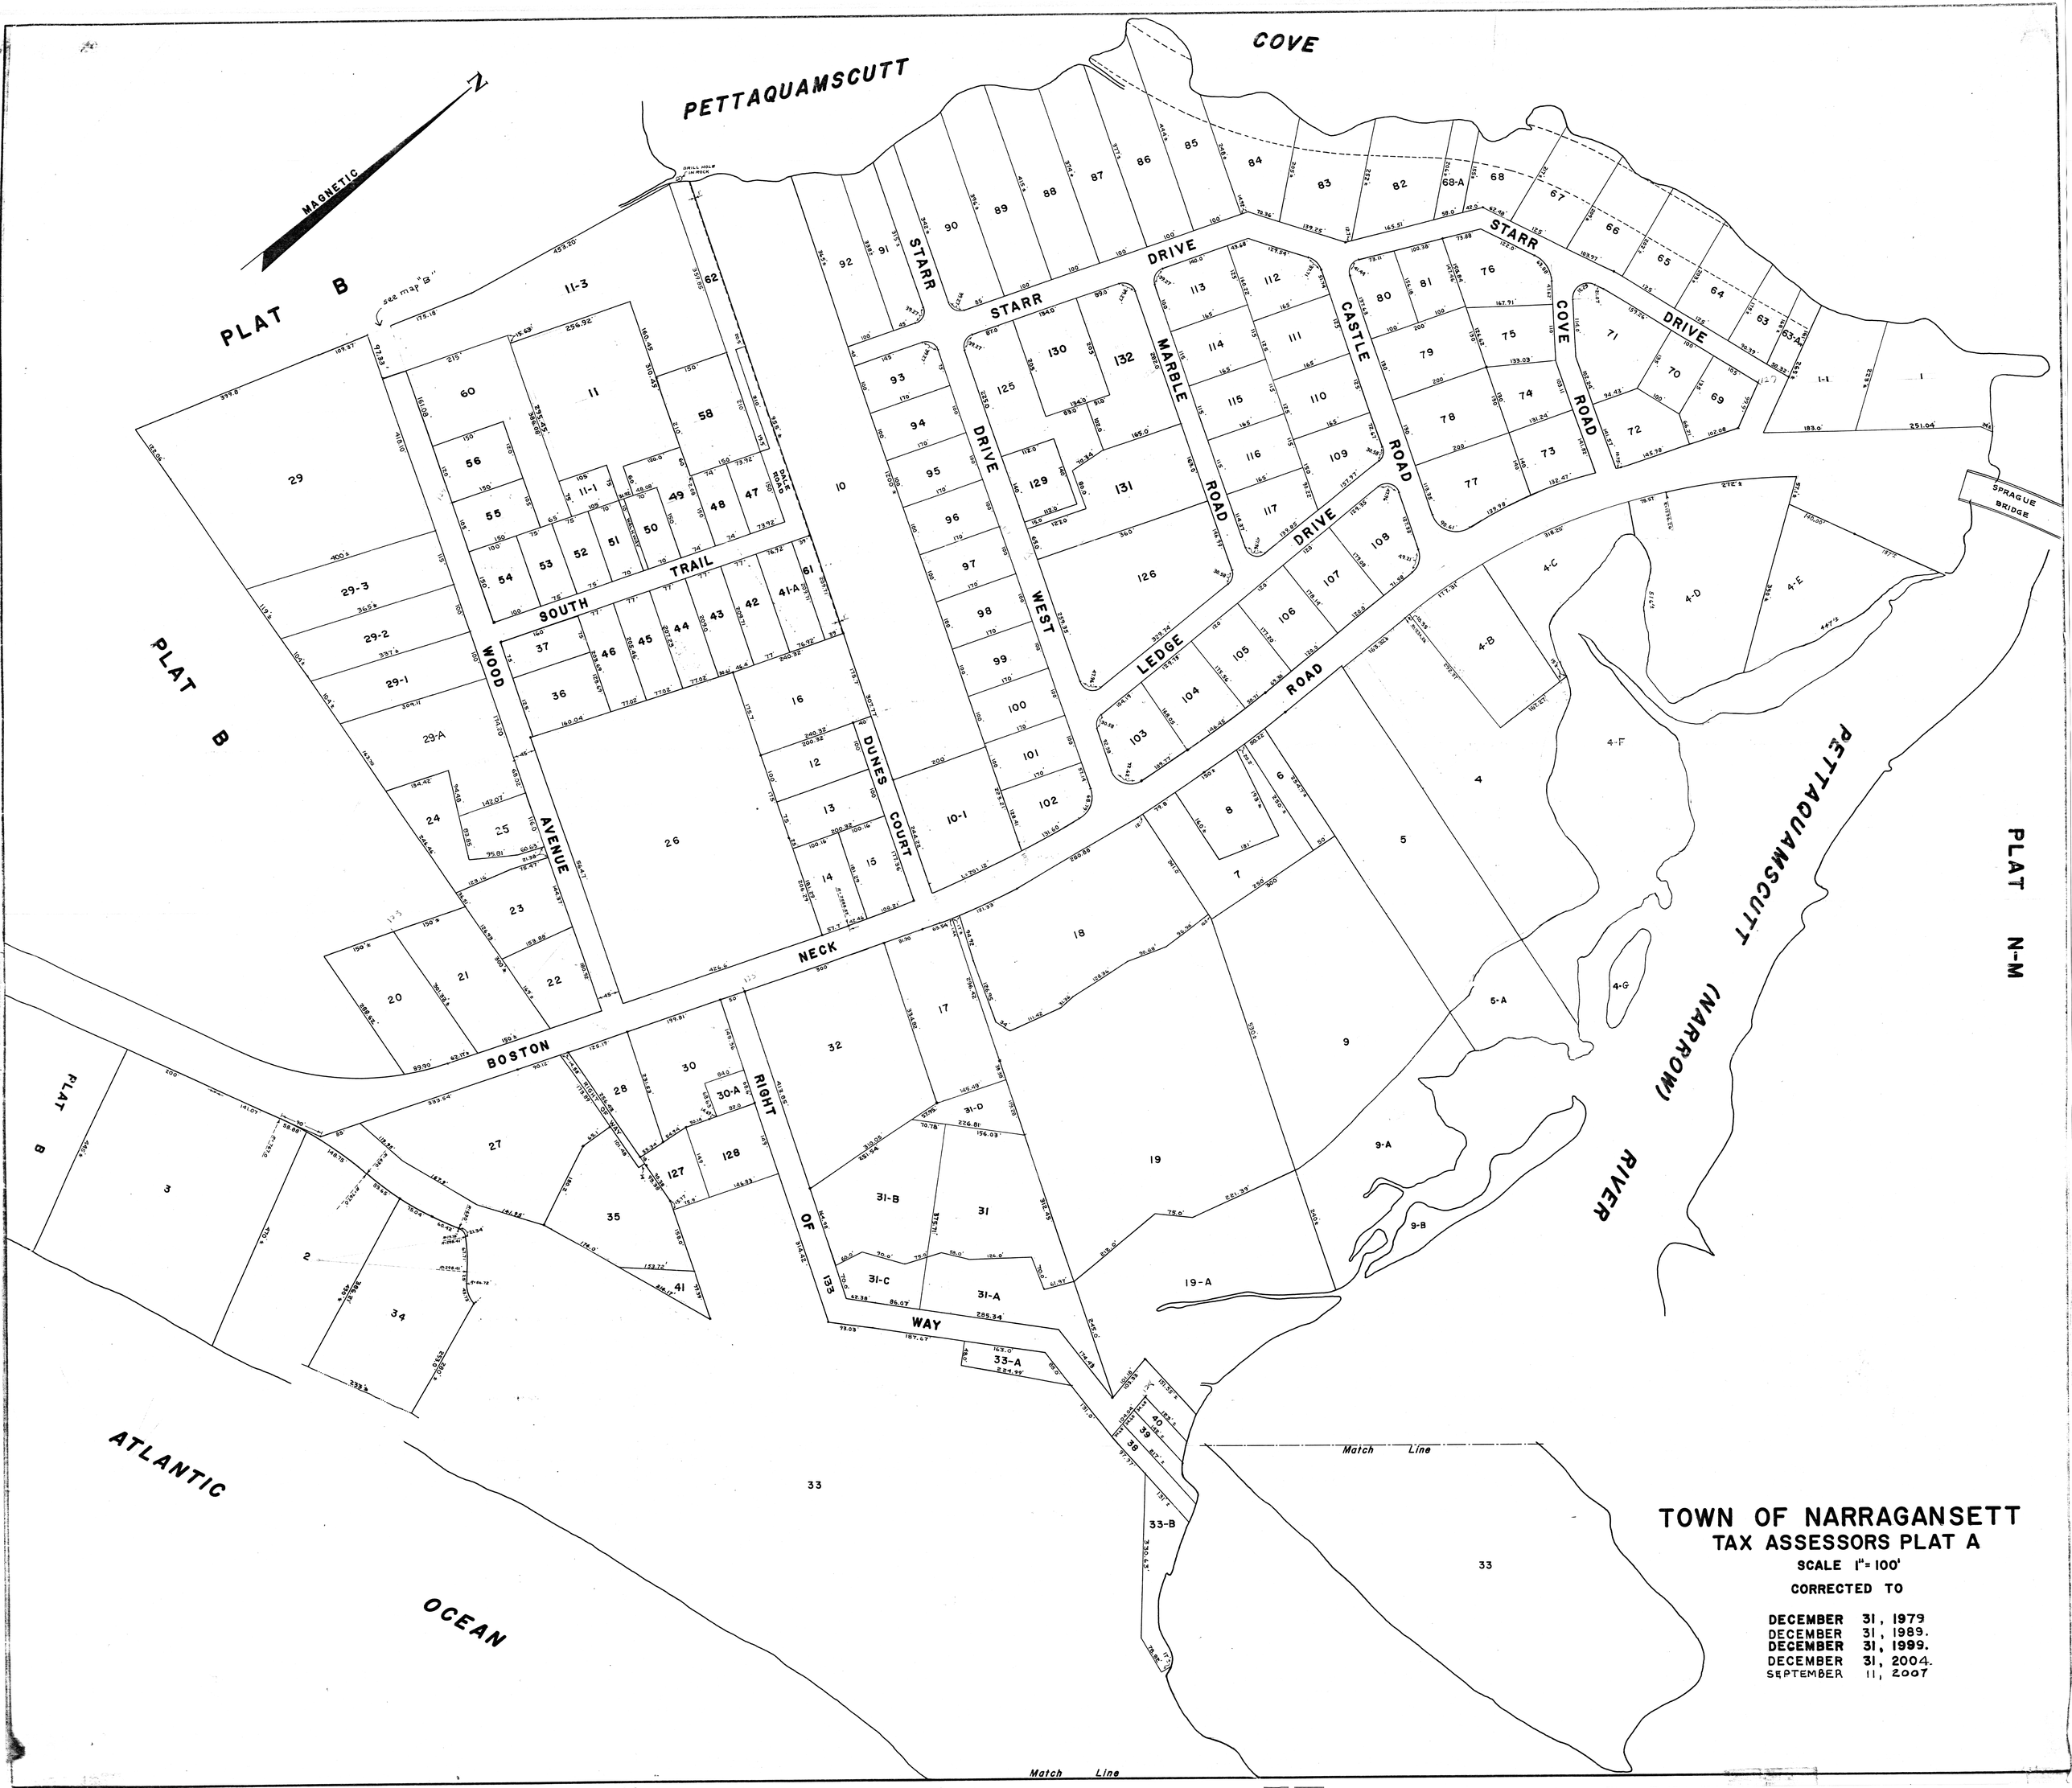
TOWN OF NARRAGANSETT
TAX ASSESSORS PLAT A
SCALE 1" = 100'
CORRECTED TO
DECEMBER 31, 1979
DECEMBER 31, 1989.
DECEMBER 31, 1999.
DECEMBER 31, 2004.
SEPTEMBER 11, 2007
PETTAQUAMSCUTT COVE
PETTAQUAMSCUTT RIVER (NARROW)
ATLANTIC OCEAN
MAGNETIC
N
PLAT B
PLAT N-M
SPRAGUE BRIDGE
STARR DRIVE
STARR COVE ROAD
CASTLE DRIVE
MARBLE ROAD
WEST LEDGE ROAD
SOUTH WOOD TRAIL
WOOD AVENUE
DUNES COURT
BOSTON NECK
RIGHT OF WAY
Match Line
see map "B"