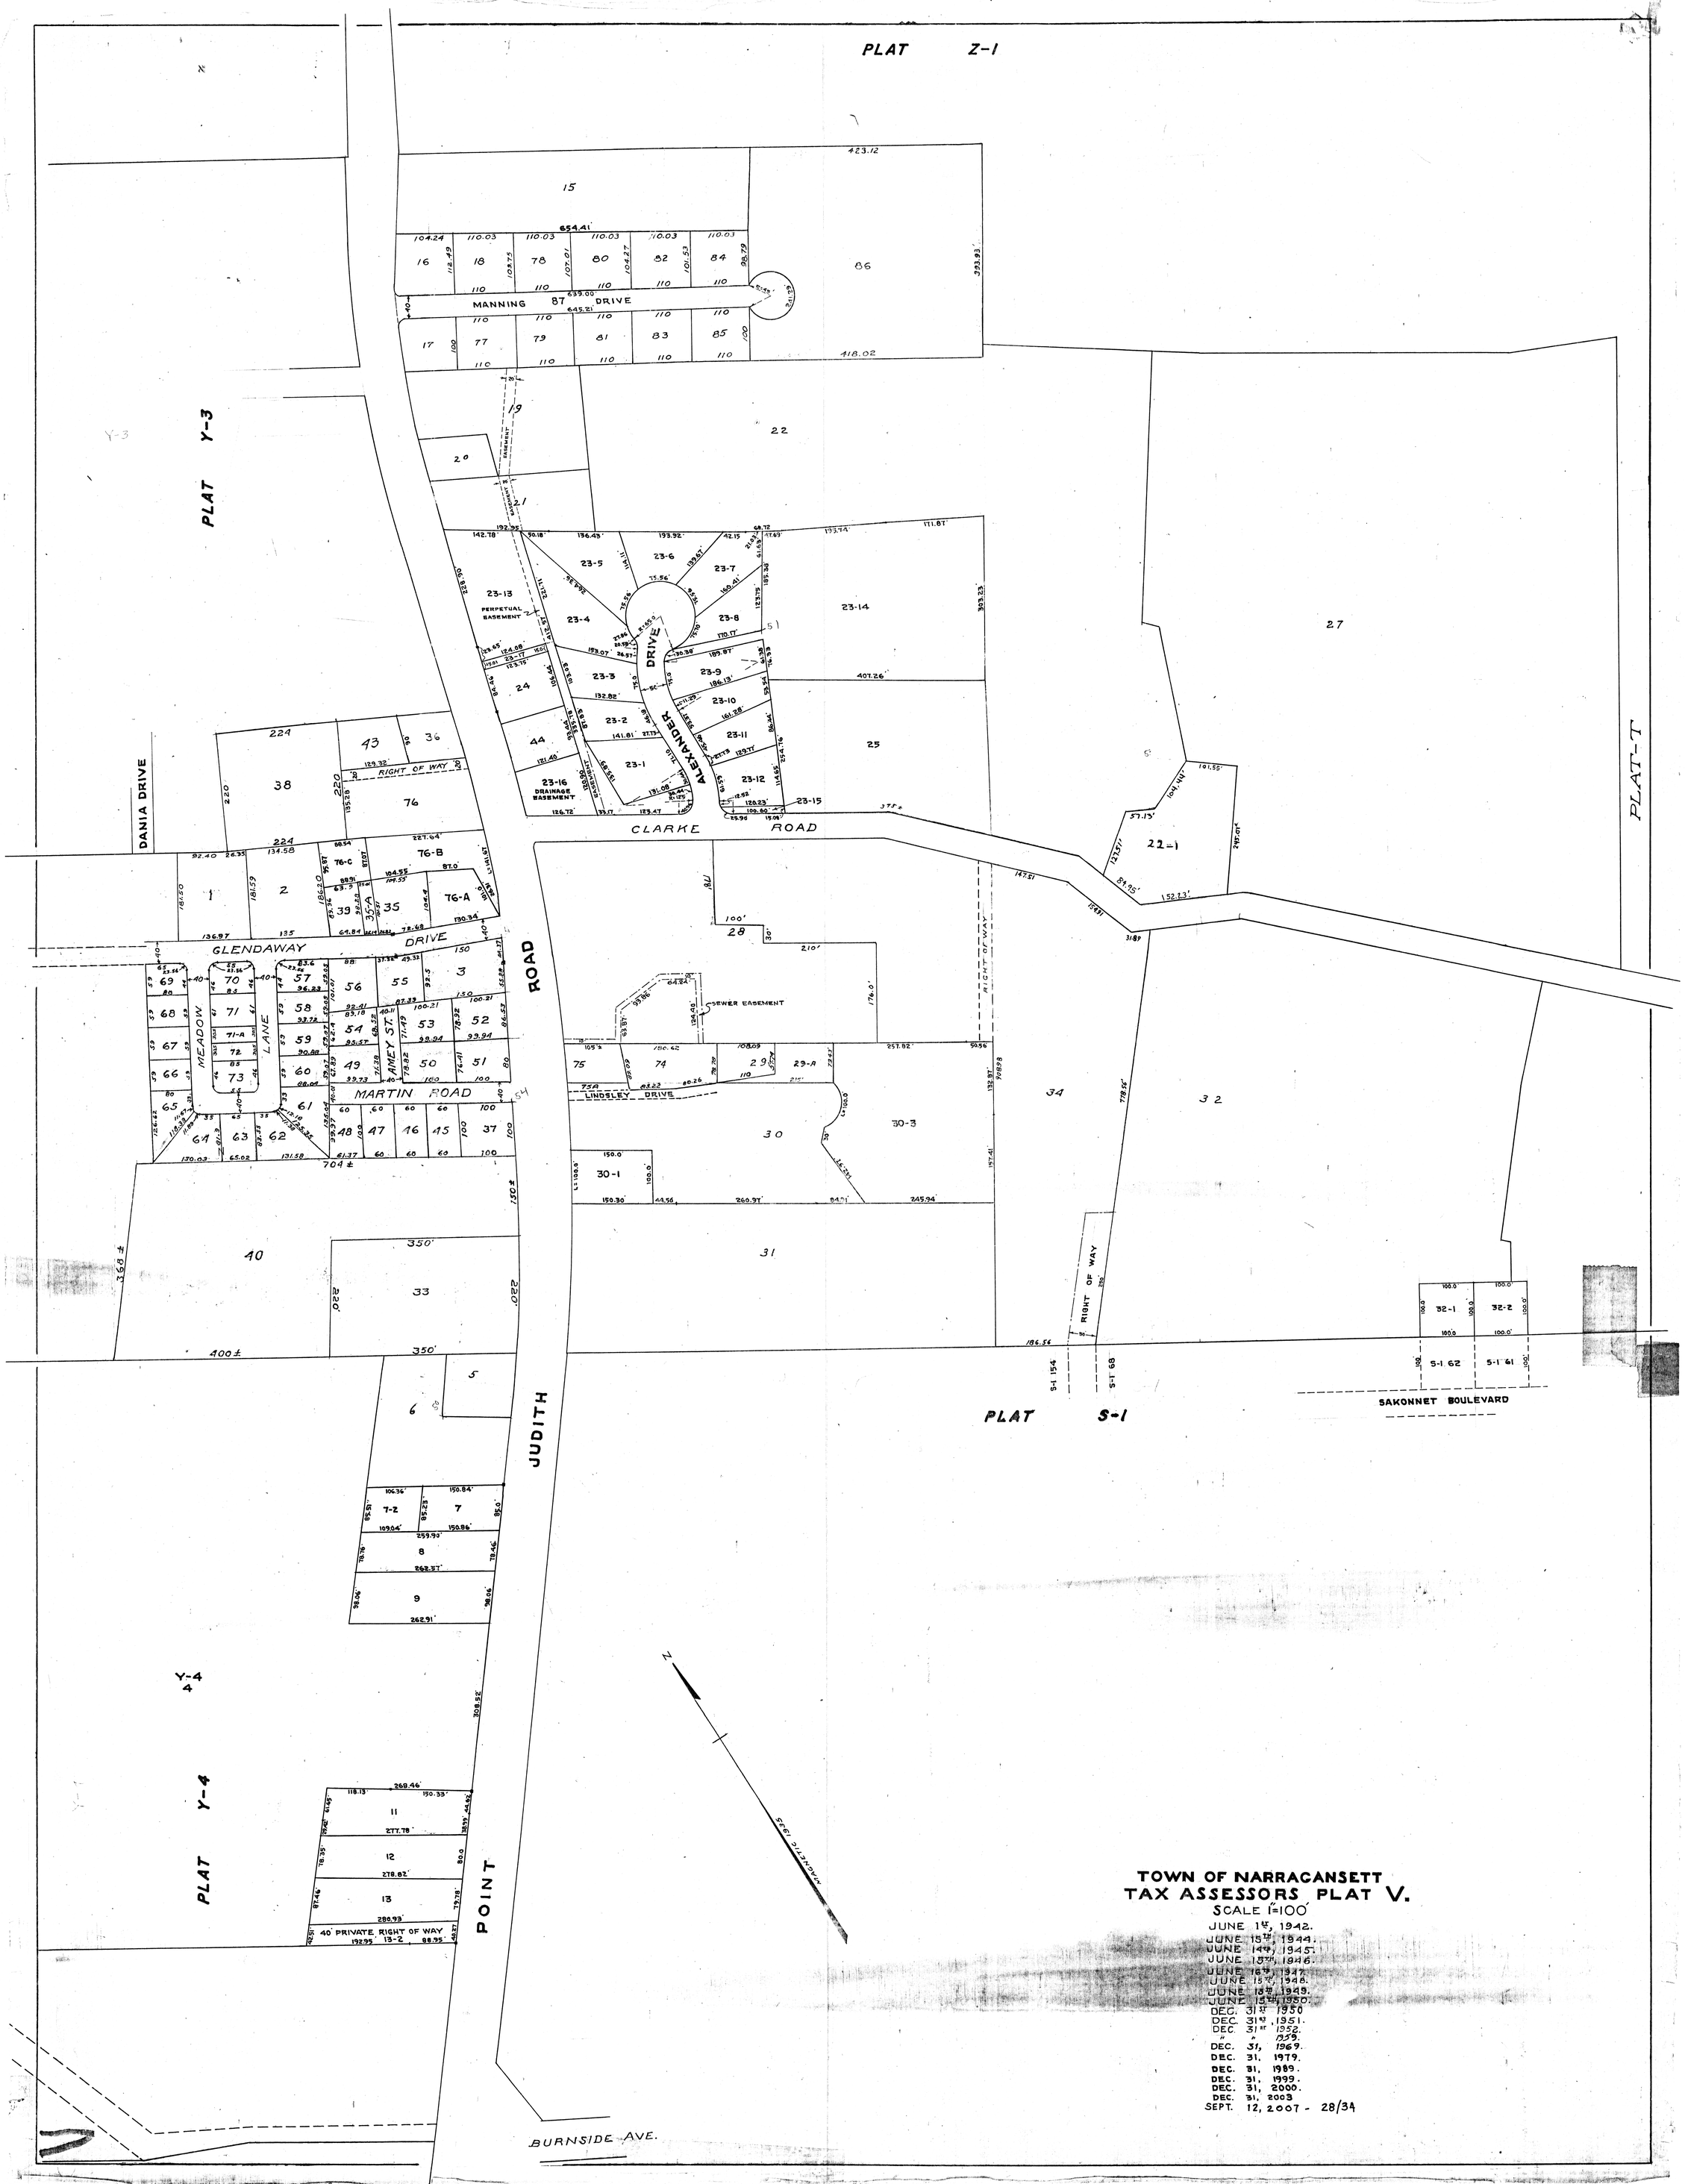
PLAT Z-1
PLAT Y-3
PLAT T
PLAT S-1
PLAT Y-4
MANNING DRIVE
ALEXANDER DRIVE
CLARKE ROAD
DANIA DRIVE
GLENDAWAY DRIVE
MEADOW LANE
AMEY ST.
MARTIN ROAD
JUDITH ROAD
POINT
LINDSLEY DRIVE
SEWER EASEMENT
RIGHT OF WAY
PERPETUAL EASEMENT
DRAINAGE EASEMENT
40' PRIVATE RIGHT OF WAY
SAKONNET BOULEVARD
BURNSIDE AVE.
POACHETIC 1935
TOWN OF NARRAGANSETT
TAX ASSESSORS PLAT V.
SCALE 1"=100'
JUNE 1ST, 1942.
JUNE 15TH, 1944.
JUNE 14TH, 1945.
JUNE 15TH, 1946.
JUNE 16TH, 1947.
JUNE 15TH, 1948.
JUNE 15TH, 1949.
JUNE 15TH, 1950.
DEC. 31ST 1950
DEC. 31ST, 1951.
DEC. 31ST 1952.
" " 1959.
DEC. 31, 1969.
DEC. 31, 1979.
DEC. 31, 1989.
DEC. 31, 1999.
DEC. 31, 2000.
DEC. 31, 2003
SEPT. 12, 2007 - 28/34