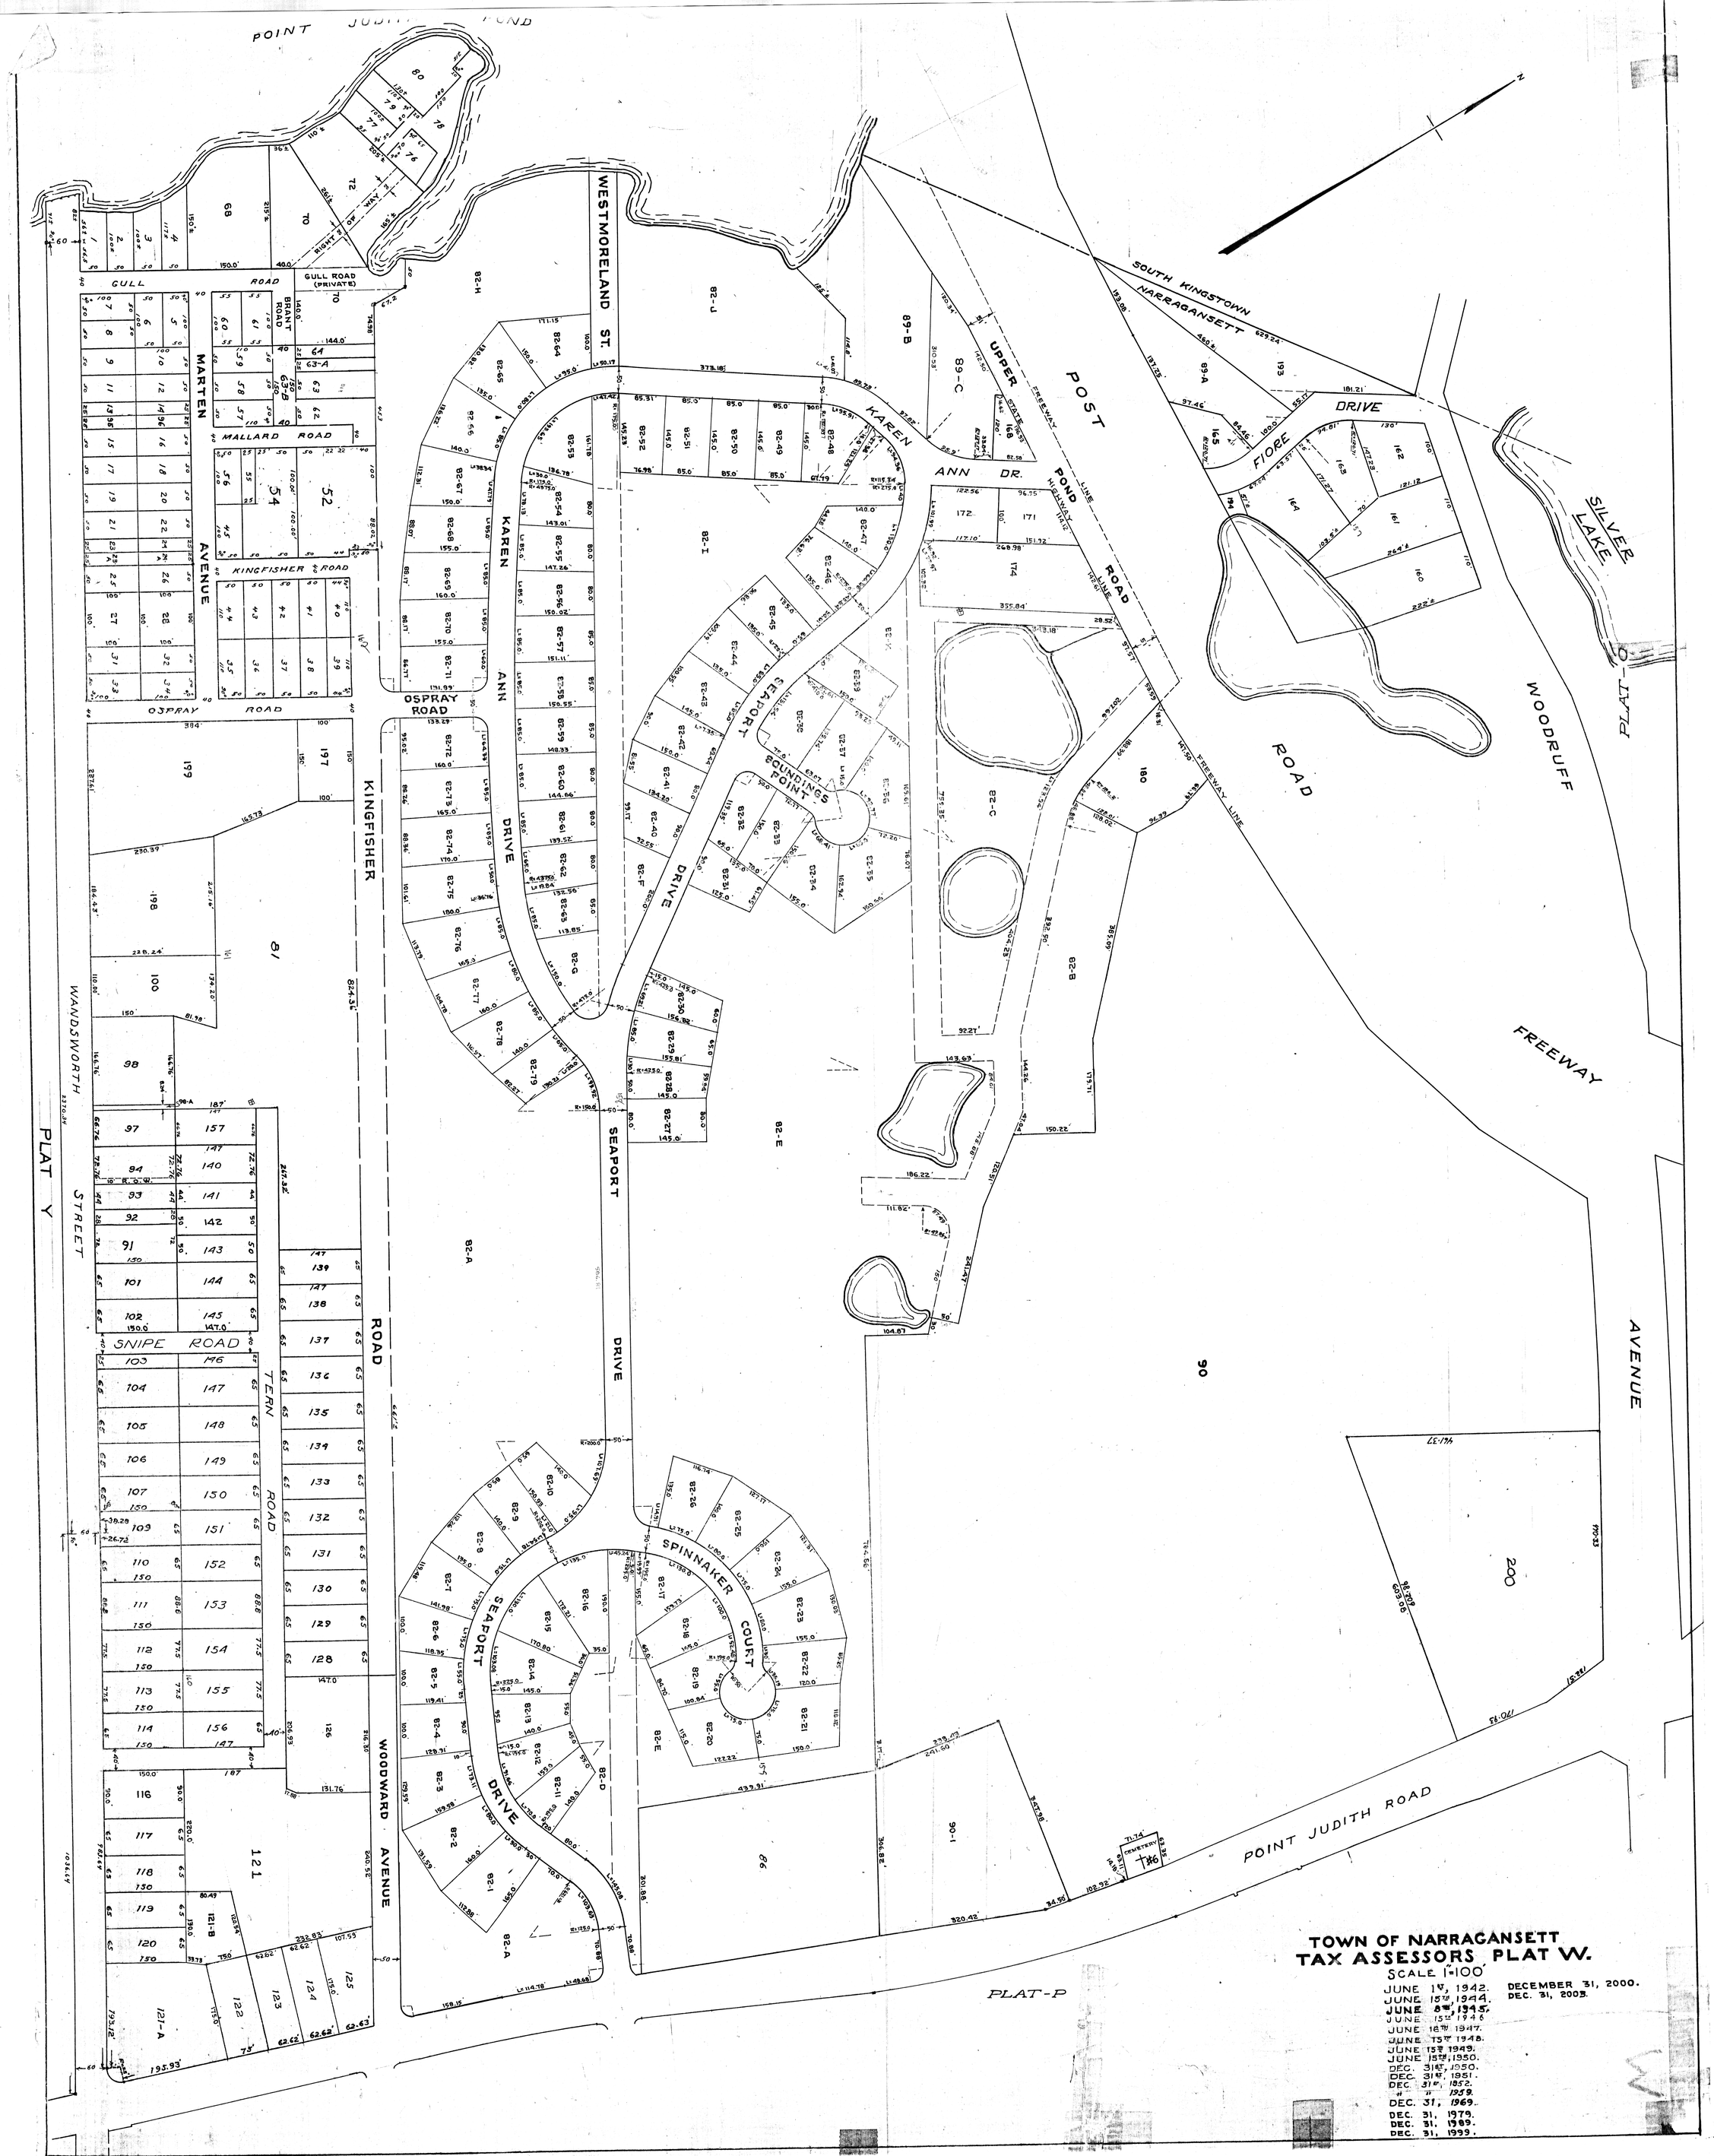
POINT JUDITH POND
GULL ROAD
GULL ROAD (PRIVATE)
BRANT ROAD
MALLARD ROAD
KINGFISHER ROAD
MARTEN AVENUE
OSPRAY ROAD
WESTMORELAND ST.
KAREN ANN DRIVE
KAREN ANN DR.
UPPER POST ROAD
POST ROAD
SOUTH KINGSTOWN
NARRAGANSETT
FIORE DRIVE
SILVER LAKE
PLAT-O
WOODRUFF AVENUE
FREEWAY
FREEWAY LINE
SEAPORT DRIVE
SOUNDINGS POINT
KINGFISHER ROAD
WANDSWORTH STREET
PLAT Y
SNIPE ROAD
TERN ROAD
WOODWARD AVENUE
SEAPORT DRIVE
SPINNAKER COURT
POINT JUDITH ROAD
PLAT-P
CEMETERY
TOWN OF NARRAGANSETT
TAX ASSESSORS PLAT W.
SCALE 1"=100'
JUNE 1ST, 1942.
JUNE 15TH, 1944.
JUNE 8TH, 1945.
JUNE 15TH 1946
JUNE 16TH 1947.
JUNE 15TH 1948.
JUNE 15TH 1949.
JUNE 15TH, 1950.
DEC. 31ST, 1950.
DEC. 31ST, 1951.
DEC. 31ST, 1952.
" " 1959.
DEC. 31, 1969.
DEC. 31, 1979.
DEC. 31, 1989.
DEC. 31, 1999.
DECEMBER 31, 2000.
DEC. 31, 2003.